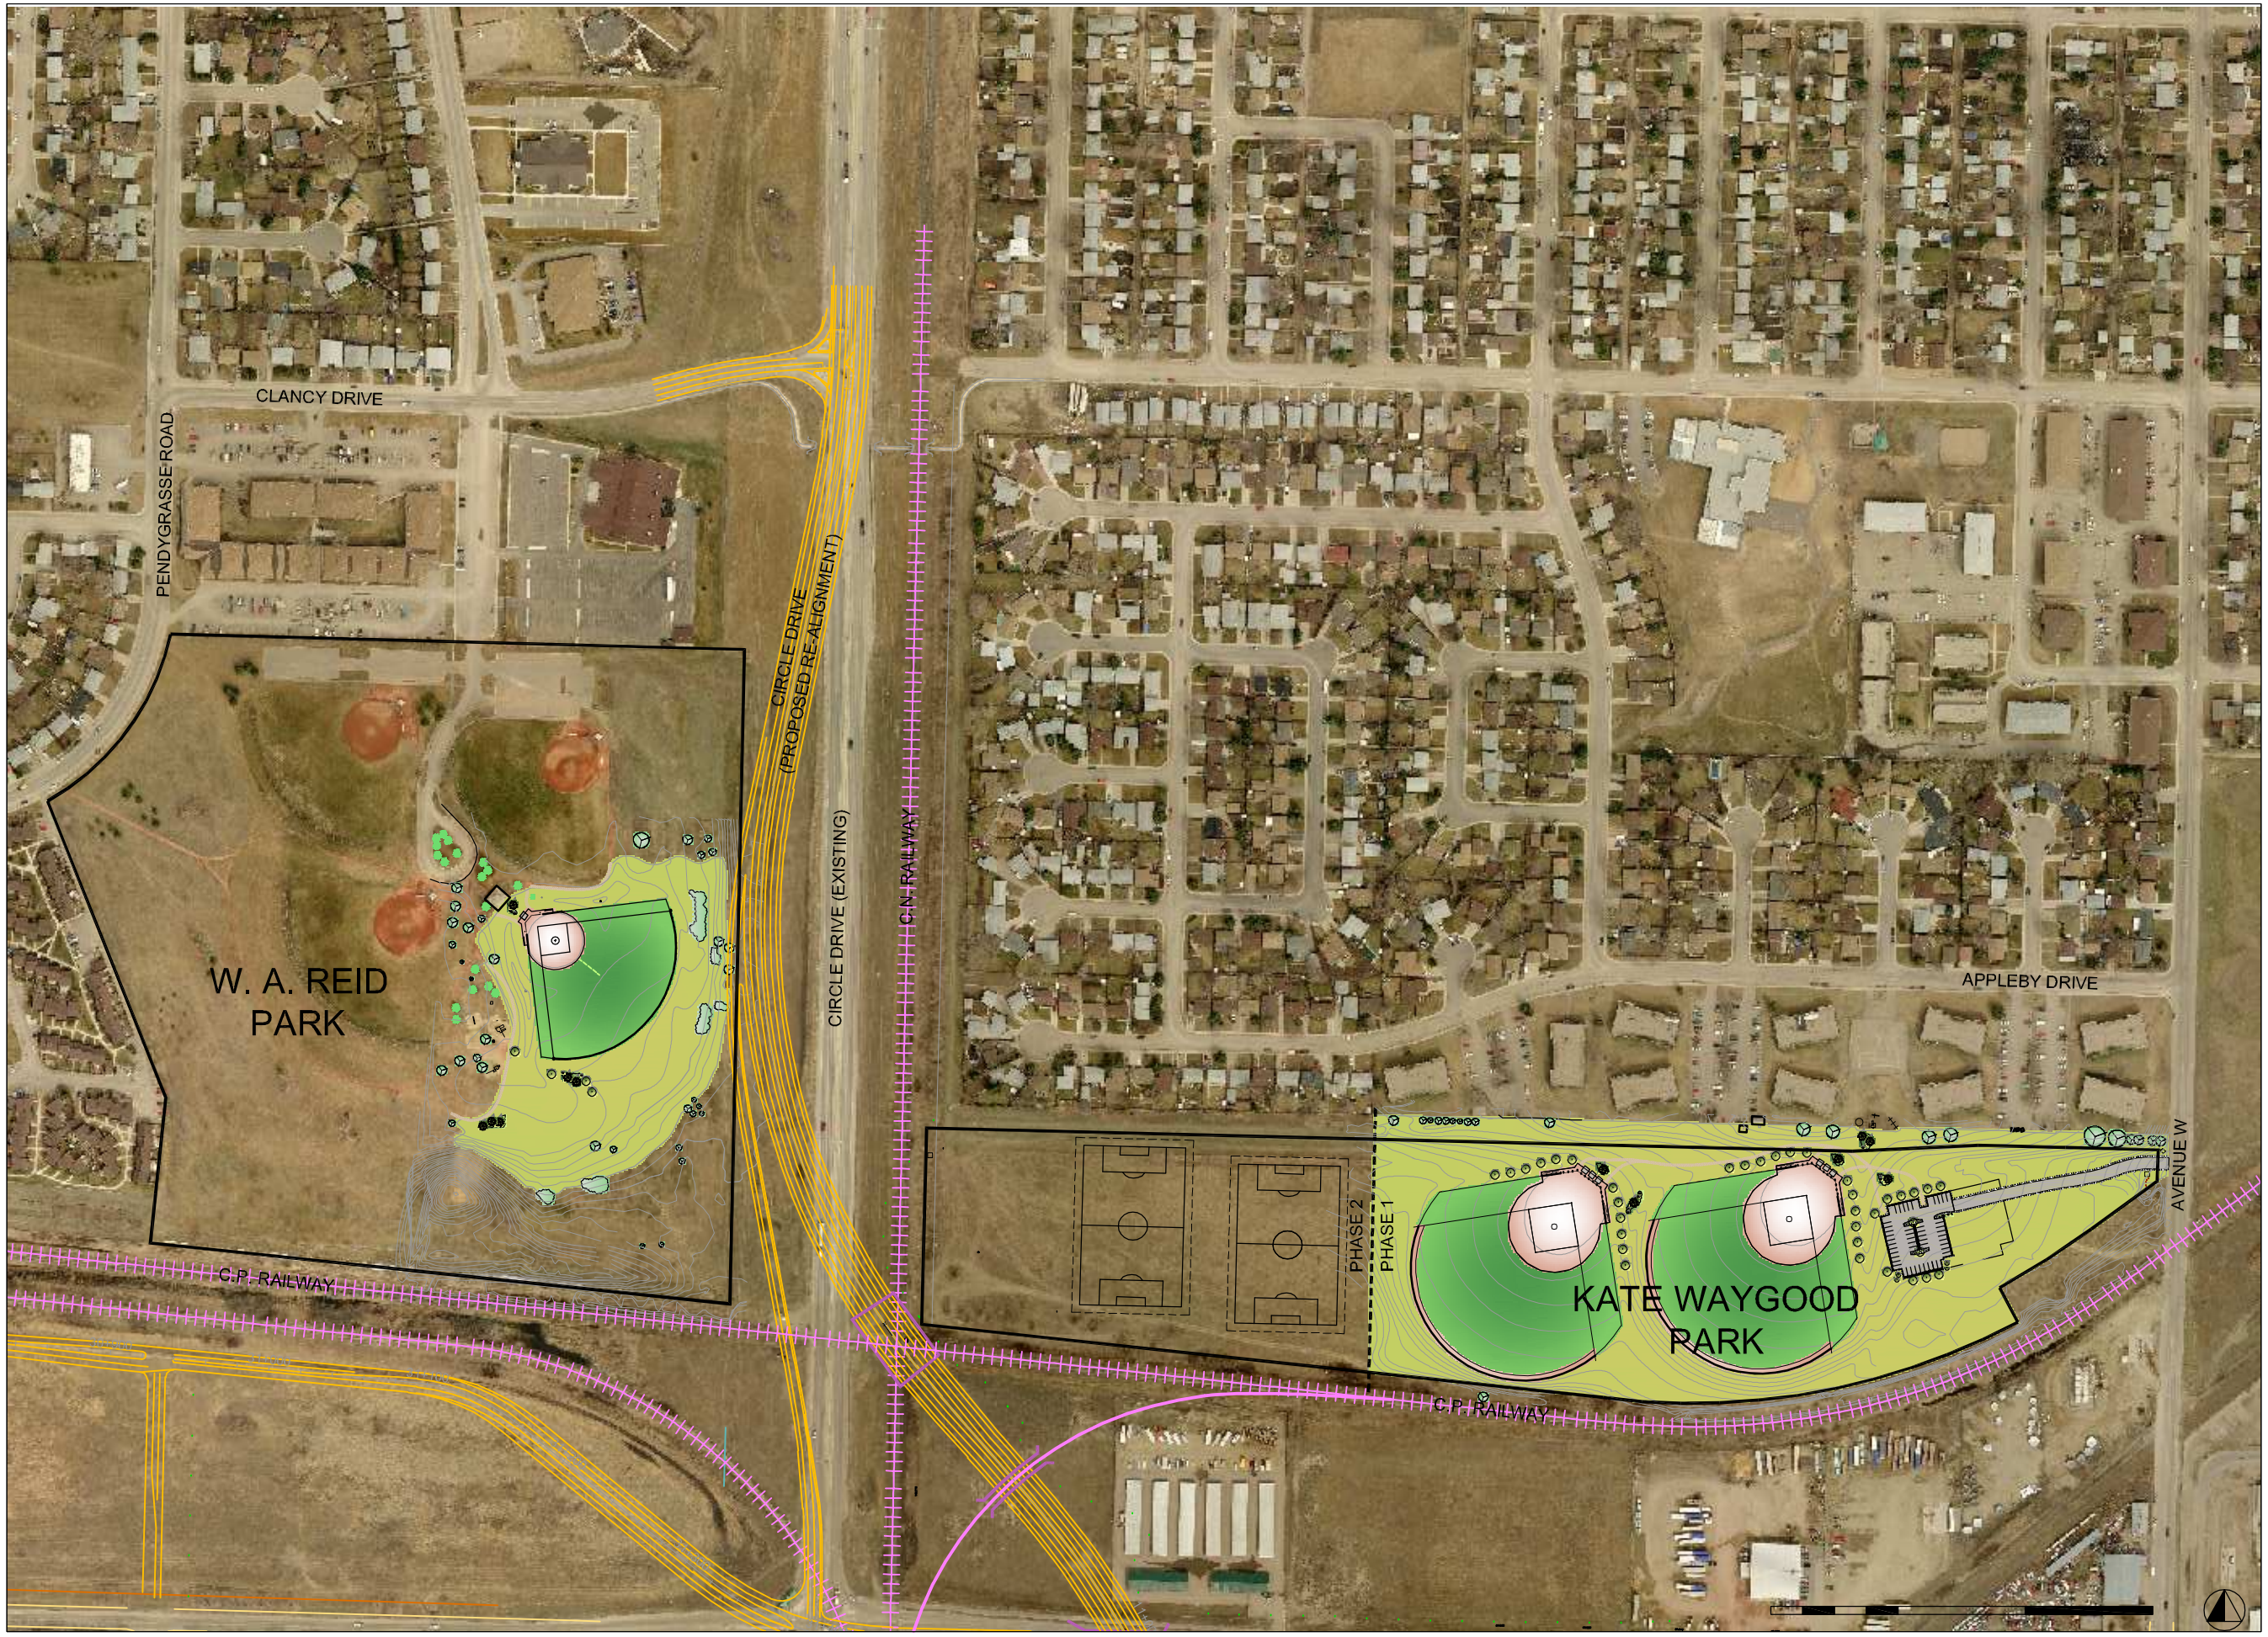

City of Saskatoon
Parks Branch

PRELIMINARY
DETAILS MAY VARY

REV	ISSUE	DATE (Y/M/D)	REMARK

Stantec

DESIGNED BY:
DRAWN BY:
CHECKED BY:
SCALE (24 X 36" Sheet): 1: 2000
SCALE (11 X 17" Sheet): 1: 4000
DATE:

APPROVALS
CONSULTANT
INFRASTRUCTURE SERVICES
COMMUNITY SERVICES

SHEET NAME
Context Map

PROJECT TITLE
Sportsfield Development Projects

FILE NAME: 54601_open_house_concept_plan.dwg
PROJECT:
CONTRACT:
SHEET

V:\1131\active\113154601\planning\drawings\project_dwg\54601_open_house_concept_plan.dwg