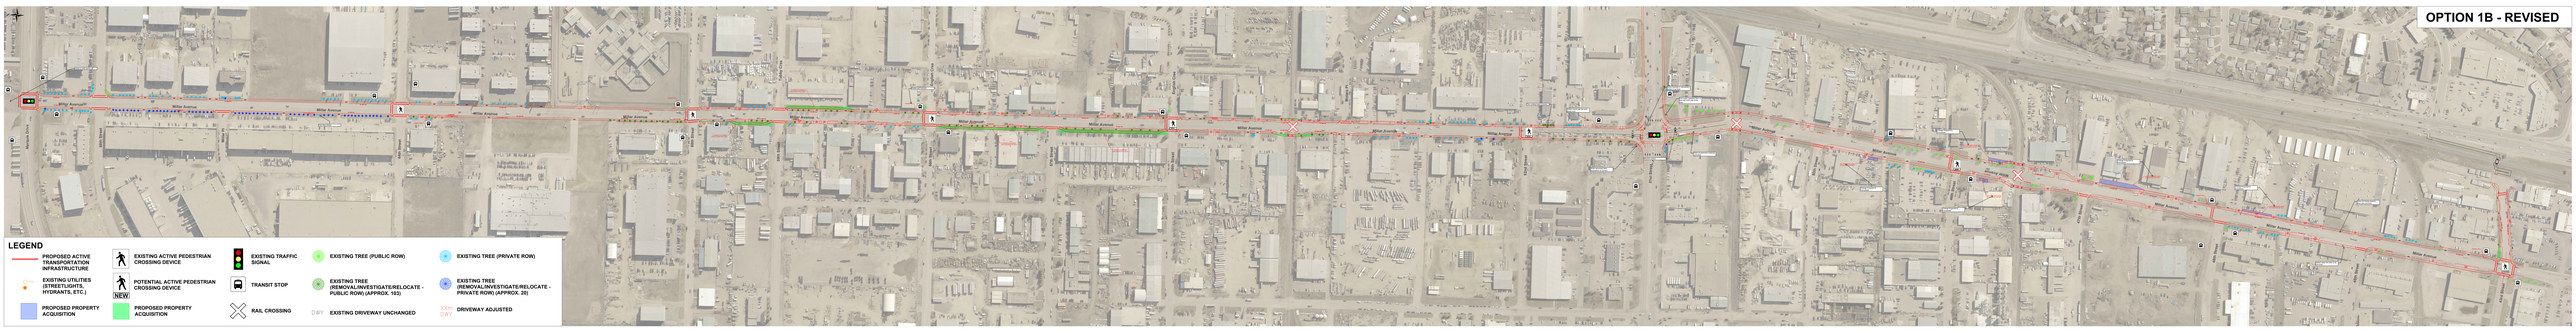
OPTION 1B - REVISED
LEGEND
PROPOSED ACTIVE TRANSPORTATION INFRASTRUCTURE
EXISTING UTILITIES (STREETLIGHTS, HYDRANTS, ETC.)
PROPOSED PROPERTY ACQUISITION
EXISTING ACTIVE PEDESTRIAN CROSSING DEVICE
NEW
POTENTIAL ACTIVE PEDESTRIAN CROSSING DEVICE
PROPOSED PROPERTY ACQUISITION
EXISTING TRAFFIC SIGNAL
TRANSIT STOP
RAIL CROSSING
EXISTING TREE (PUBLIC ROW)
EXISTING TREE (REMOVAL/INVESTIGATE/RELOCATE - PUBLIC ROW) (APPROX. 103)
DWY
EXISTING DRIVEWAY UNCHANGED
EXISTING TREE (PRIVATE ROW)
EXISTING TREE (REMOVAL/INVESTIGATE/RELOCATE - PRIVATE ROW) (APPROX. 28)
DRIVEWAY ADJUSTED